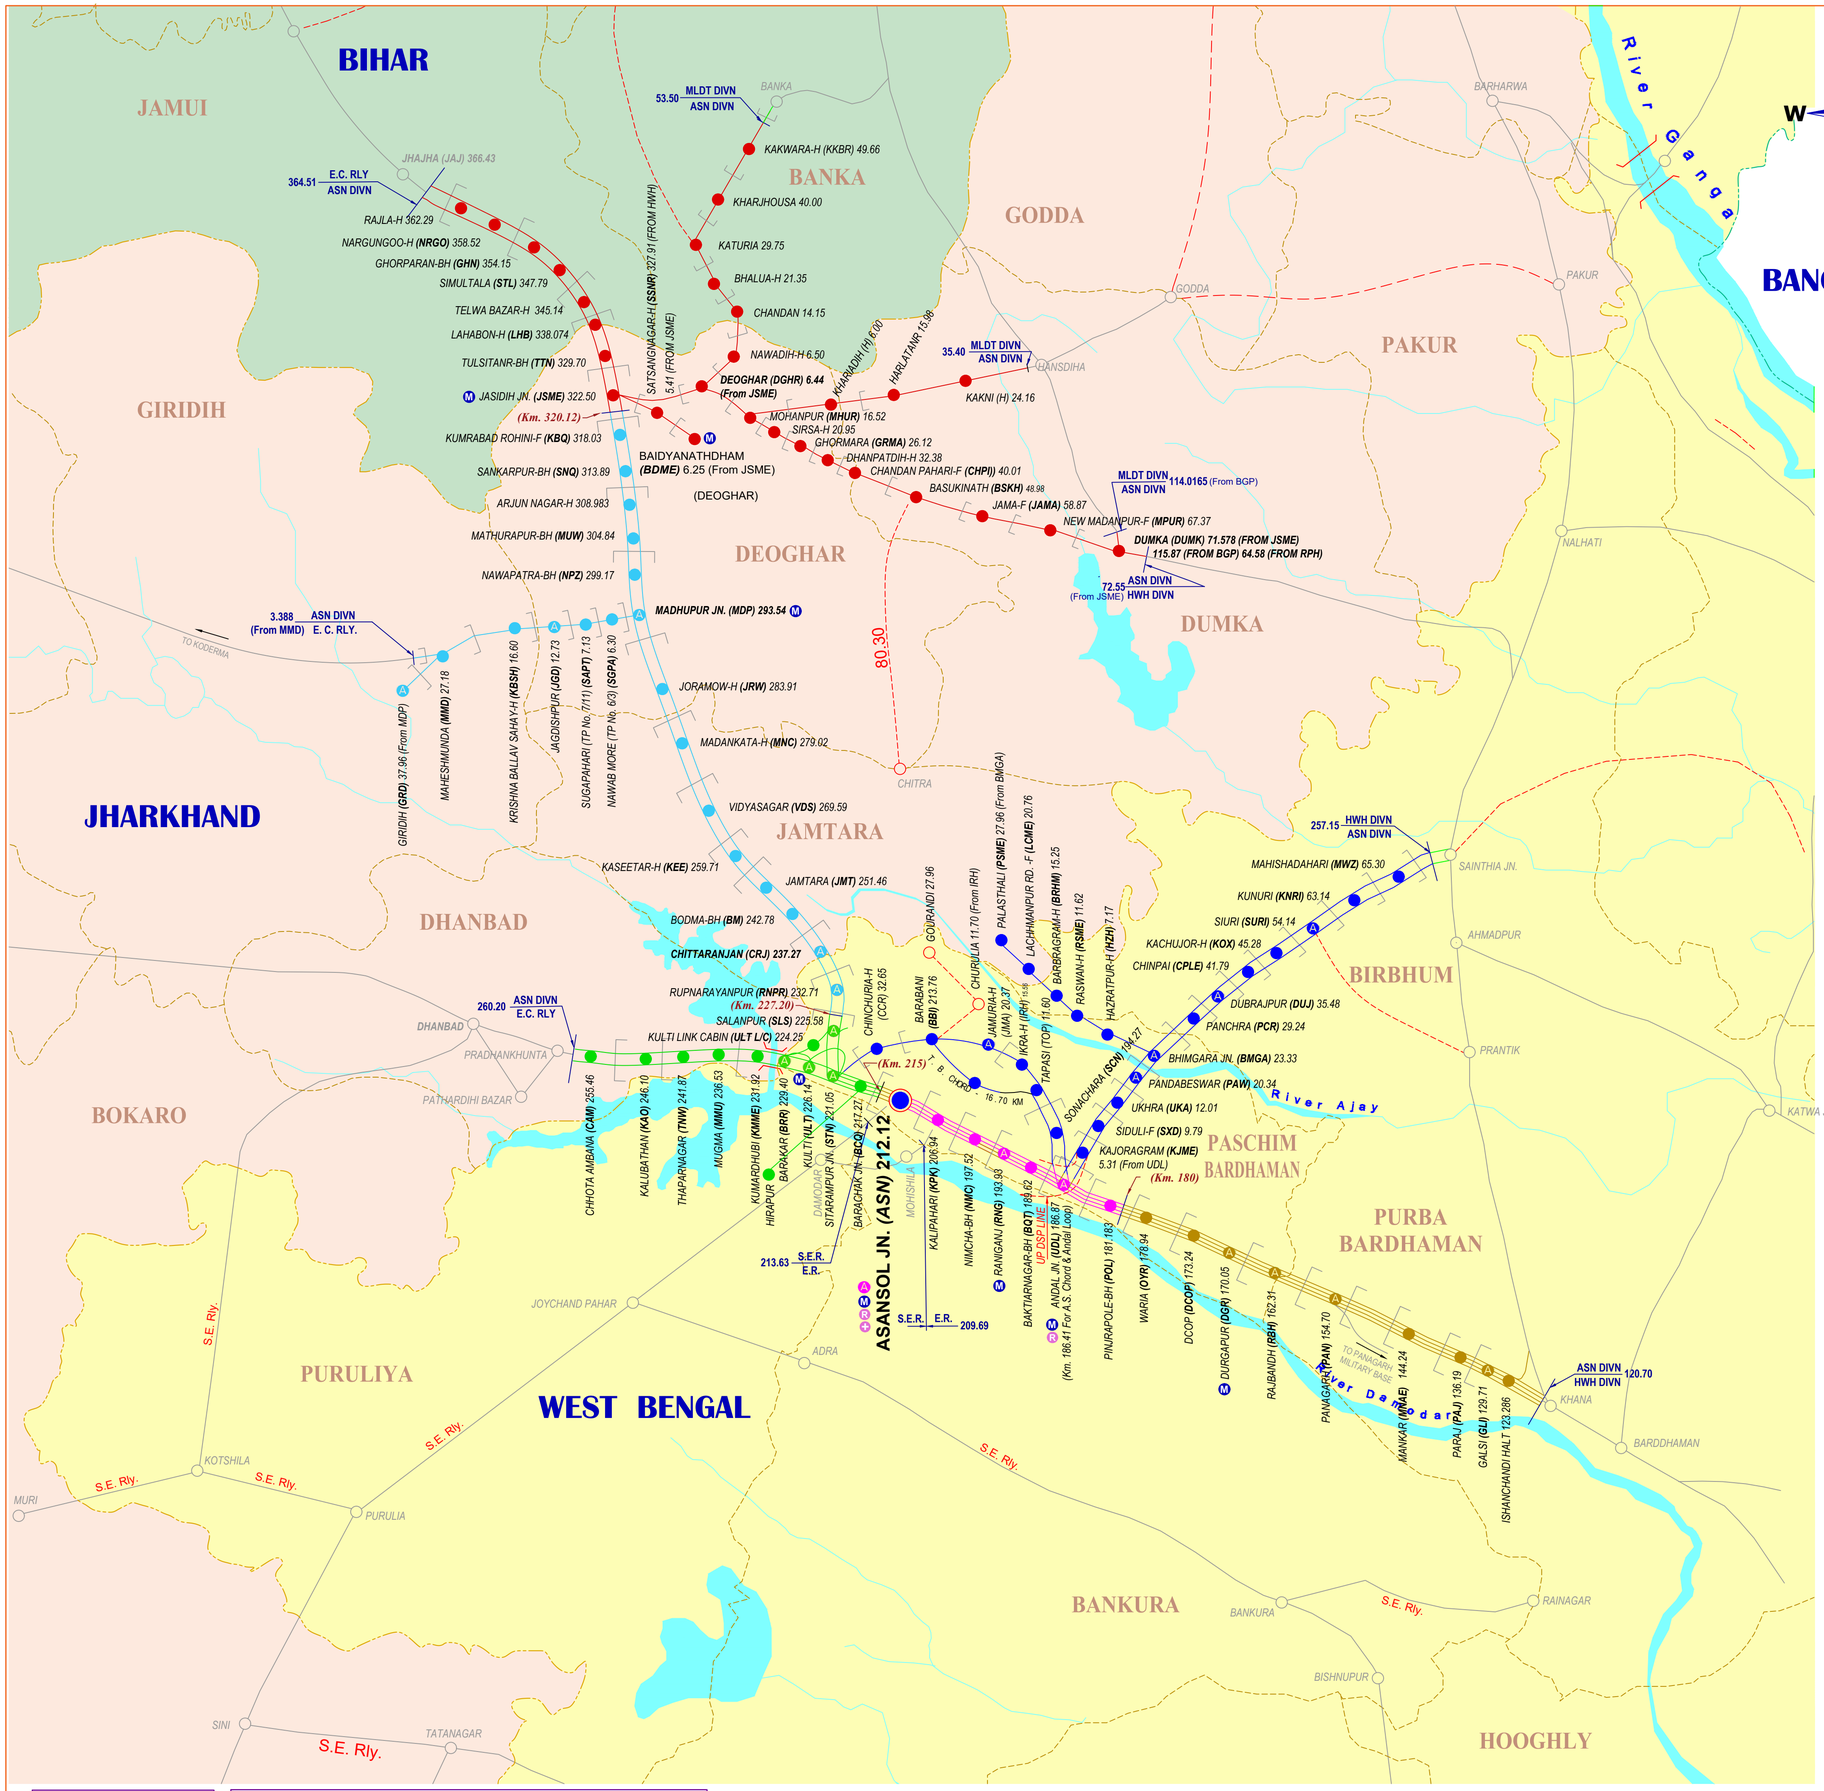


ANNEXURE OF SYSTEM MAP

LEGEND

- BROAD GAUGE SINGLE LINE
- BROAD GAUGE LINE UNDER CONSTRUCTION
- BROAD GAUGE DOUBLE LINE
- BROAD GAUGE MULTIPLE LINE
- DISTRICT BOUNDARY
- STATE BOUNDARY
- INTERNATIONAL BOUNDARY
- OTHER RAILWAY
- ELECTRIFIED LINE, SINGLE, DOUBLE B.G.
- ADARSH STATION (Colour varies by jurisdiction)
- MODEL STATION
- ACCIDENT RELIEF TRAIN
- ACCIDENT RELIEF MEDICAL EQUIPMENT
- IMPORTANT BRIDGES

STATEWISE B.G. ROUTE / TRACK KILOMETRES (RUNNING)

STATE	COLOUR SHOWING JURISDICTION	ROUTE KILOMETRES (ROUTEWISE)	TRACK KILOMETRES (RUNNING)
WEST BENGAL		401.350	835.450
JHARKHAND		217.690	339.192
BIHAR		67.559	101.400
TOTAL		686.599	1276.042

ROUTE / TRACK KILOMETRES

B.G. ROUTE	ROUTE K.M.	TRACK K.M.	LOOPS & SIDINGS	TOTAL TRACK K.M.
	686.599	1276.042	924.978	2201.020

NUMBER OF STATIONS (DIVISION & CATEGORY - WISE)

CATEGORY-WISE NUMBER OF STATIONS											
NON-SUBURBAN GRADE						SUBURBAN GRADE			HALT GRADE			TOTAL
NSG-1	NSG-2	NSG-3	NSG-4	NSG-5	NSG-6	SG-1	SG-2	SG-3	HG-1	HG-2	HG-3	
0	1	2	6	15	30	0	0	0	0	11	22	87

LOCATION OF SHEDS

DIESEL SHED	ANDAL
LOCO SHED	ASANSOL
MEMU SHED	ASANSOL

LOCATION OF ART / ARME / 140T BD CRANE / RCD

LOCATION	ART	SPART	ARME	SPARMV	140T BD CRANE	RCD
ANDAL	1	-	-	-	-	1
ASANSOL	1	-	-	1	1	-
MADHUPUR	-	1	-	-	-	-

ELECTRIFIED ROUTE

ROUTE KMs	ELECTRIFIED ROUTE KMs
686.599	643.704

BROAD GAUGE SECTIONS ROUTEWISE

SECTIONS	RKM
ROUTE - A	
KHANA - PRADHANKHUNTA Km.260.20 (Between CAM & PKA)	139.500
ROUTE - B	
SITARAMPUR - JHAJHA (ECRI) (Excl.)	144.000
PANDABESHWAR - SAINTHIA	50.370
TOTAL	194.370
ROUTE - D	
ANDAL - PANDABESHWAR	20.340
JASIDIH - BAIDYANATH DHAM	6.250
JASIDIH - DUMKA	73.500
MOHANPUR - HANSDIHA	35.400
KHANA LINK CABIN - JHAPTARDHAL	2.240
MADHUPUR - GIRIDIH	38.578
DEOGHAR - BANKA (Excl.)	54.770
DAMODAR (SER) - KALIPAHARI LINK	2.750
ASANSOL - BURNPUR	1.500
BARACHAK - HIRAPUR	2.830
BHIMGARA - PALASTHALI	27.960
BAKHTAR NAGAR - ANDAL DSE	8.000
ANDAL-SITARAMPUR (Via Topsi)	42.040
TOPSI - BARABANI	16.830
SITARAMPUR LINK - KULTI LINK	1.418
PANAGARH MILITARY BASE	14.935
MAHESHMUNDA - KODARMA LINK	3.388
TOTAL	352.729
GRAND TOTAL	686.599

DIVISIONAL TRACK JURISDICTION

SR. DEN / 1 / ASN	AEN / 2 / ASN	
	AEN / HQ / ASN	HEADQUARTER
SR. DEN / 2 / ASN	AEN / MDP	
	AEN / JSME	
SR. DEN / 3 / ASN	AEN / DGR	
	AEN / 1 / ASN	
SR. DEN / 4 / ASN	AEN / II / UDL	

COACHING DEPOT

DIVISION	NAME
ASANSOL	ASANSOL, MADHUPUR.

FREIGHT DEPOT

DIVISION	YARDS	SICK LINES	ROH Depots
ASANSOL	• ANDAL UP • ANDAL WEST DN Dep. • ANDAL EMPTY • DURGAPUR STEEL Exch. • SITARAMPUR • HIRAPUR STEEL Exch.	• ANDAL UP • ANDAL DN • DSEY • SITARAMPUR	• ANDAL BOXN • ANDAL UP Sick line

CORRECTED UPTO 31.3.2023
NOT TO SCALE

पूर्व रेलवे
प्रणाली मानचित्र
EASTERN RAILWAY SYSTEM MAP
आसनसोल मंडल
ASANSOL DIVISION

(MAITREYEE BISWAS) AEN (P & D)	(RAJESH KR. BARNWAL) DY. CE (P & D)	(RAJIV GUPTA) CHIEF ENGINEER (P & D)