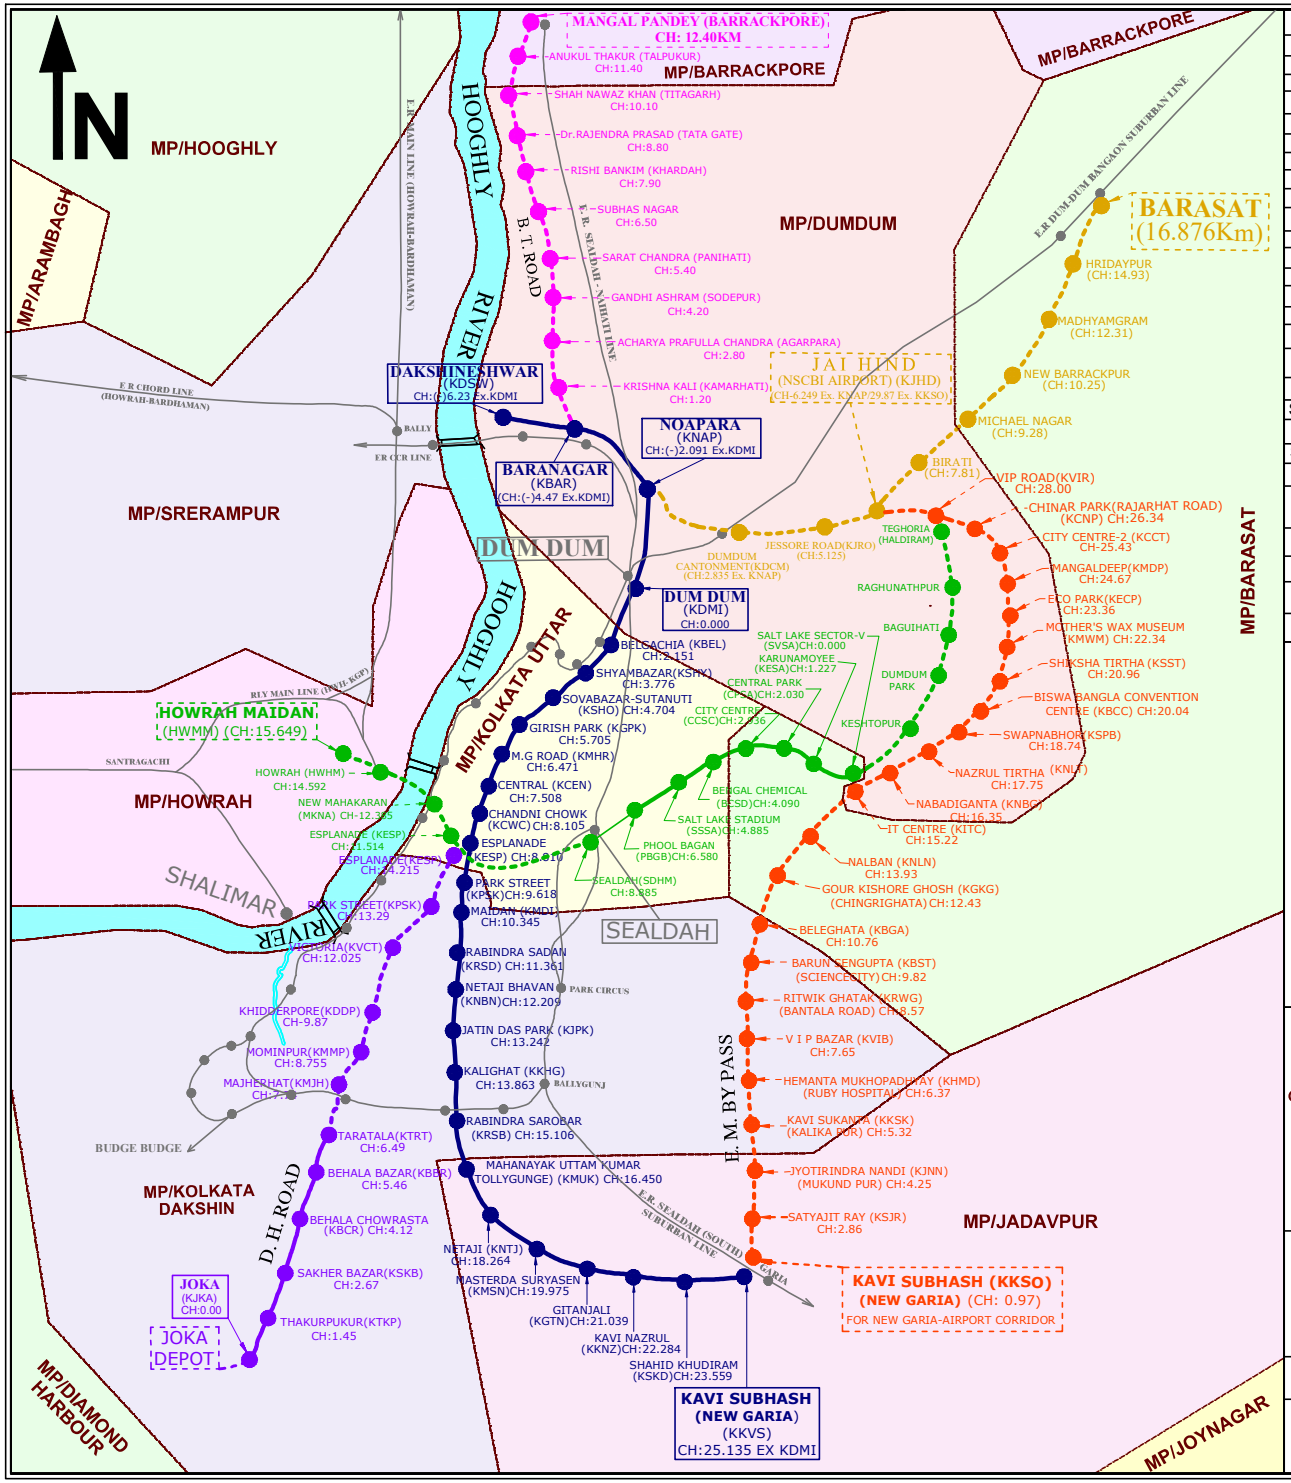


B.G SECTION	
UNDER GROUND	
NOAPARA - DUMDUM	0.426 Km
BELGACHIA- MAHANAYAK UTTAM KUMAR	14.994 Km
ELEVATED	
1. VIADUCT	
DAKSHINESWAR (upto Buffer) - DUMDUM	3.696 Km
DUMDUM - BELGACHIA	1.200 Km
MAHANAYAK UTTAM KUMAR - KAVI SUBHASH	7.736 Km
JOKA - TARATALA	6.500 Km
2. EMBANKMENT	
DAKSHINESWAR - NOAPARA	1.546 Km
SURFACE	
NOAPARA - DUMDUM	0.764 Km
MAHANAYAK UTTAM KUMAR STATION	0.870 Km
KAVI SUBHASH STATION (upto Buffer)	0.898 Km
TOTAL	38.630 Km
S.G SECTION	
UNDER GROUND	
SALT LAKE STADIUM - SEALDAH (upto Buffer)	3.220 Km
ELEVATED	
SALT LAKE SECTOR V - SALT LAKE STADIUM	6.080 Km
TOTAL	9.300 Km

METRO RAILWAY KOLKATA

SYSTEM MAP

NUMBER OF STATIONS IN OPERATION

SECTION	UNDER GROUND	ELEVATED	SURFACE	TOTAL
BETWEEN DAKSHINESWAR - KAVI SUBHASH	15	9	2	26
BETWEEN SALT LAKE SECTOR V - SEALDAH	2	6	0	8
BETWEEN JOKA - TARATALA	0	6	0	6

A. BLUE LINE [DAKSHINESWAR - KAVI SUBHASH] BY METRO RAILWAY (32.13 KM)

B. YELLOW LINE [NOAPARA - BARASAT] BY METRO RAILWAY (18.13 KM)

C. PINK LINE [BARANAGAR - BARRACKPUR] BY RVNL (12.50 KM)

D. ORANGE LINE [KAVI SUBASH(NEW GARIA) - JAI HIND(AIRPORT)] BY RVNL (32.07 KM)

E. PURPLE LINE [JOKA - ESPLANADE] BY RVNL (15.21 KM)

i. JOKA - TARATALA (COMMISSIONED)(06.50 KM)

ii. TARATALA - ESPLANADE (UNDER CONSTRUCTION)(08.71 KM)

F. GREEN LINE [HOWRAH MAIDAN - SALT LAKE SECTOR-V - TEGHORIA] BY KMRCL (23.20KM)

i. SALT LAKE SECTOR V - SEALDAH (COMMISSIONED)(9.30KM)

ii. SEALDAH - HOWRAH MAIDAN (UNDER CONSTRUCTION) (7.25KM)

iii. SALT LAKE SECTOR V - TAGHORIA (PROJECT ANNOUNCED) (6.65KM)

G. EXISTING E.RLY & S.E RAILWAY LINE AND STATIONS

CONSTITUENCY BOUNDARY

SECTION		TRACK KILOMETERS		
STATION	ART	BG 1676 MM		
BLUE LINE		SECTION	ROUTE KM	ETKM
DAKSHINESWAR	1	DAKSHINESWAR-KAVI SUBHASH	32.13 (upto buffer ends)	147.51 (including yards)
KAVI SUBHAS	1			
PURPLE LINE		SECTION	ROUTE KM	ETKM
JOKA	1	JOKA- TARATALA	6.50 (upto buffer ends)	28.97 (including yard)
TARATALA	1			
STATION	ART	SG 1435 MM		
GREEN LINE		SECTION	ROUTE KM	ET KM
SALTLAKE SECTOR-V	1	SALT LAKE SECTOR-V -SEALDAH	9.30 (upto buffer ends)	22.29 (including yard)
SEALDAH	1			

CORRECTED UPTO 31ST MARCH,2023

SCALE: NOT TO SCALE

SYEDMOHAMMAD JAMIL AHSAN
Digitally signed by SYEDMOHAMMAD JAMIL AHSAN
Date: 2023.08.30 16:14:26 +05'30'
[S. M. J. AHSAN]
Chief Engineer/O&M

BRAJ BHUSHAN PRASAD KUSWAHA
Digitally signed by BRAJ BHUSHAN PRASAD KUSWAHA
Date: 2023.08.30 15:00:45 +05'30'
[B. B. P. KUSHWAHA]
Deputy Chief Engineer/HQ

DRAWN BY : RATUL GHOSH (JE/D&D)

CHECKED BY : KAMLESH UNDIRWADE (SSE/DRG)

METRO RAILWAY DRAWING NO: MRC/W/SYSTEM MAP/MARCH/2023