
NORTH WESTERN RAILWAY
उत्तर पश्चिम रेलवे
SYSTEM MAP
प्रणाली मानचित्र

CORRECTED UP TO 01-04-2025 (NOT TO SCALE) 01-04-2025 तक संशोधित

(DISTRICT WISE)

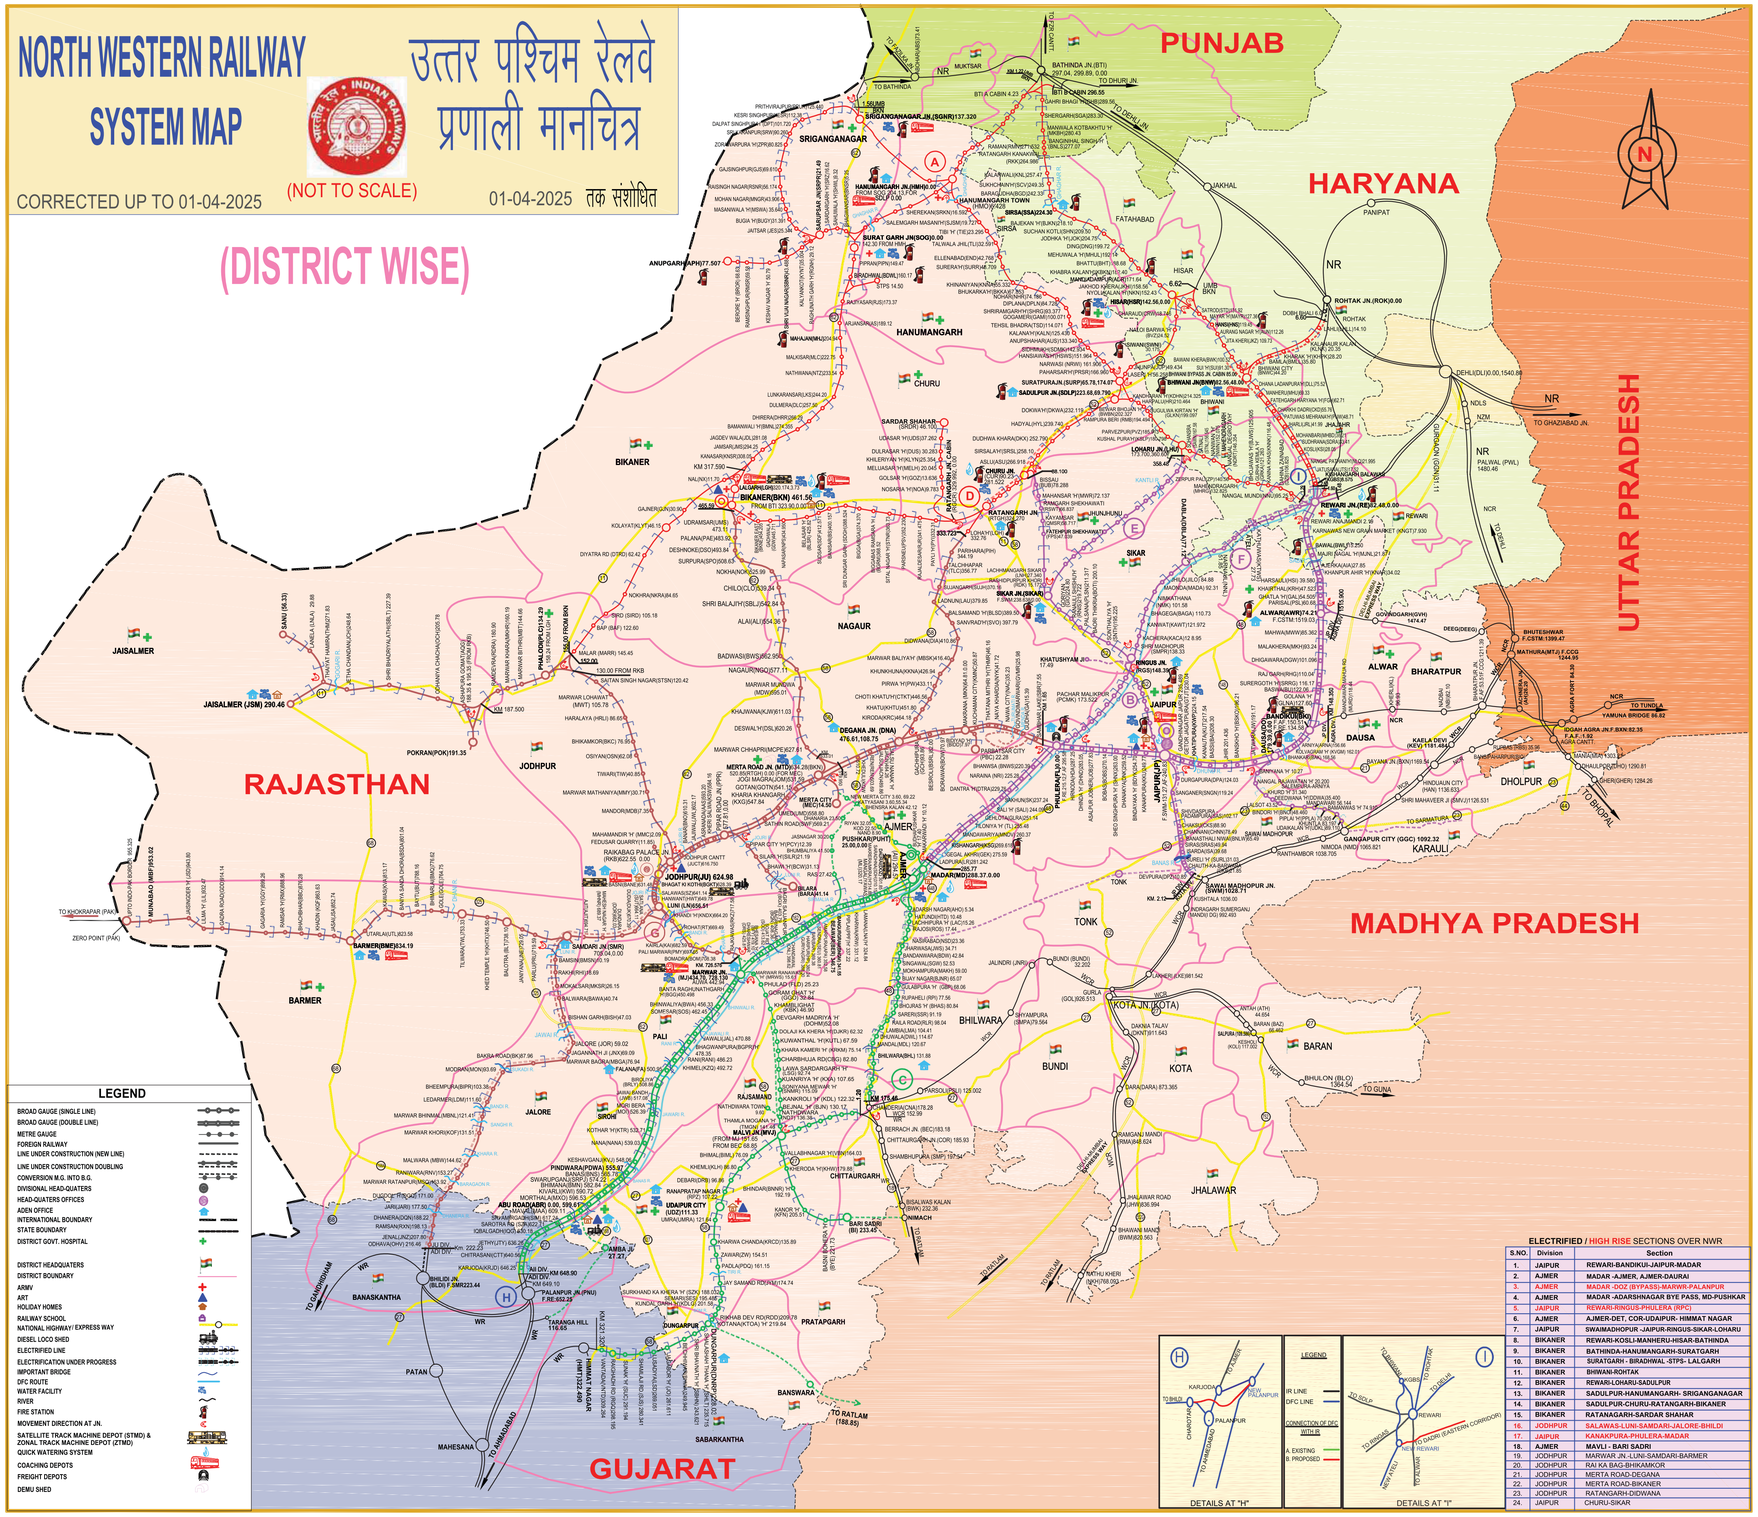

LEGEND

- BROAD GAUGE (SINGLE LINE)
- BROAD GAUGE (DOUBLE LINE)
- METRE GAUGE
- FOREIGN RAILWAY
- LINE UNDER CONSTRUCTION (NEW LINE)
- LINE UNDER CONSTRUCTION DOUBLING
- CONVERSION M.G. INTO B.G.
- DIVISIONAL HEAD-QUATERS
- HEAD-QUATERS OFFICES
- ADEN OFFICE
- INTERNATIONAL BOUNDARY
- STATE BOUNDARY
- DISTRICT GOVT. HOSPITAL
- DISTRICT HEADQUATERS
- DISTRICT BOUNDARY
- ARMY
- ART
- HOLIDAY HOMES
- RAILWAY SCHOOL
- NATIONAL HIGHWAY/ EXPRESS WAY
- DIESEL LOCO SHED
- ELECTRIFIED LINE
- ELECTRIFICATION UNDER PROGRESS
- IMPORTANT BRIDGE
- DFC ROUTE
- WATER FACILITY
- RIVER
- FIRE STATION
- MOVEMENT DIRECTION AT JN.
- SATELLITE TRACK MACHINE DEPOT (STMD) & ZONAL TRACK MACHINE DEPOT (ZTMD)
- QUICK WATERING SYSTEM
- COACHING DEPOTS
- FREIGHT DEPOTS
- DEMU SHED

GROUP WISE ROUTE & TRACK KILOMETERS

GROUP	ROUTE KM			TRACK KM		
	BG	MG	TOTAL	BG	MG	TOTAL
B	848.170	0.000	848.170	2035.247	0.000	2035.247
D	4712.639	0.000	4712.639	6378.206	0.000	6378.206
S	0.000	52.080	52.080	0.000	57.948	57.948
TOTAL	5560.809	52.080	5612.889	8413.453	57.948	8471.401

STATE WISE ROUTE & TRACK KILOMETERS


DIVISION	COLOUR CODE	STATE	ROUTE KM			TRACK KM		
			BG	MG	TOTAL	BG	MG	TOTAL
AJMER		RAJASTHAN	934.244	52.080	986.324	1667.371	57.948	1725.319
		GUJARAT	95.870	0.000	95.870	167.207	0.000	167.207
		TOTAL	1030.114	52.080	1082.194	1834.578	57.948	1892.526
BIKANER		RAJASTHAN	1188.232	0.000	1188.232	1499.392	0.000	1499.392
		HARYANA	520.104	0.000	520.104	734.635	0.000	734.635
		PUNJAB	71.212	0.000	71.212	82.290	0.000	82.290
		TOTAL	1779.548	0.000	1779.548	2316.317	0.000	2316.317
JAIPUR		RAJASTHAN	1015.987	0.000	1015.987	1629.527	0.000	1629.527
		HARYANA	108.410	0.000	108.410	191.900	0.000	191.900
		TOTAL	1124.397	0.000	1124.397	1821.427	0.000	1821.427
JODHPUR		RAJASTHAN	1574.330	0.000	1574.330	2377.840	0.000	2377.840
		GUJARAT	52.420	0.000	52.420	63.291	0.000	63.291
		TOTAL	1626.750	0.000	1626.750	2441.131	0.000	2441.131
NWR		RAJASTHAN	4712.793	52.080	4764.873	7174.130	57.948	7232.078
		HARYANA	628.514	0.000	628.514	926.535	0.000	926.535
		GUJARAT	148.290	0.000	148.290	230.498	0.000	230.498
		PUNJAB	71.212	0.000	71.212	82.290	0.000	82.290
		GRAND TOTAL	5560.809	52.080	5612.889	8413.453	57.948	8471.401

ELECTRIFIED / HIGH RISE SECTIONS OVER NWR


S.NO.	Division	Section
1.	JAIPUR	REWARI-BANDIKUI-JAIPUR-MADAR
2.	AJMER	MADAR -AJMER, AJMER-DAURAI
3.	AJMER	MADAR -DOZ (BYPASS)-MARWR-PALANPUR
4.	AJMER	MADAR -ADARSHNAGAR BYE PASS, MD-PUSHKAR
5.	JAIPUR	REWARI-RINGUS-PHULERA (RPC)
6.	AJMER	AJMER-DET, COR-UDAIPUR- HIMMAT NAGAR
7.	JAIPUR	SWAIMADHOPUR -JAIPUR-RINGUS-SIKAR-LOHARU
8.	BIKANER	REWARI-KOSLI-MANHERU-HISAR-BATHINDA
9.	BIKANER	BATHINDA-HANUMANGARH-SURATGARH
10.	BIKANER	SURATGARH - BIRADHWAL -STPS- LALGARH
11.	BIKANER	BHIWANI-ROHTAK
12.	BIKANER	REWARI,LOHARI-SADULPUR
13.	BIKANER	SADULPUR-HANUMANGARH- SRIGANGANAGAR
14.	BIKANER	SADULPUR-CHURU-RATANGARH-BIKANER
15.	BIKANER	RATANAGARH-SARDAR SHAHAR
16.	JODHPUR	SALAWAS-LUNI-SAMDARI-JALORE-BHILDI
17.	JAIPUR	KANAKPURA-PHULERA-MADAR
18.	AJMER	MAVLI - BARI SADRI
19.	JODHPUR	MARWAR JN.-LUNI-SAMDARI-BARMER
20.	JODHPUR	RAI KA BAG-BHIKAMKOR
21.	JODHPUR	MERTA ROAD-DEGANA
22.	JODHPUR	MERTA ROAD-BIKANER
23.	JODHPUR	RATANGARH-DIDWANA
24.	JAIPUR	CHURU-SIKAR

DETAILS AT "H" DETAILS AT "I"

BATHINDA-HANUMANGARH-SURATGARH, HANUMANGARH-SRIGANGANAGAR SEC.

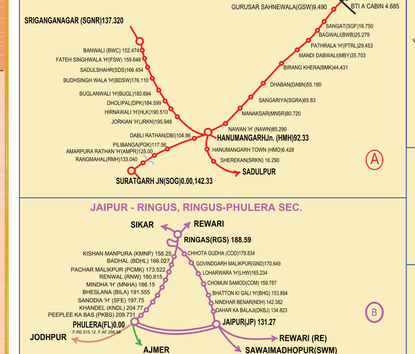


MAVLI-BERACH BHILWARA-BERACH SEC.

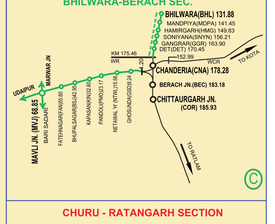


CHURU - RATANGARH SECTION

JAIPUR - RINGUS, RINGUS-PHULERA SEC.


LOHARU JN.- SIKAR JN. SECTION

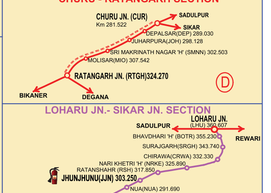


SCHEMATIC JUNCTION ARRANGMENT FOR IR & DFC

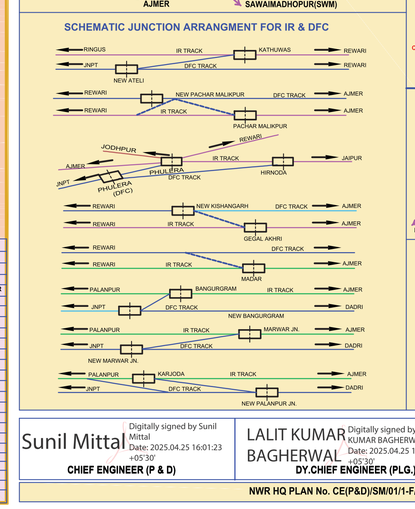

REWARI JN. - DABLA SECTION

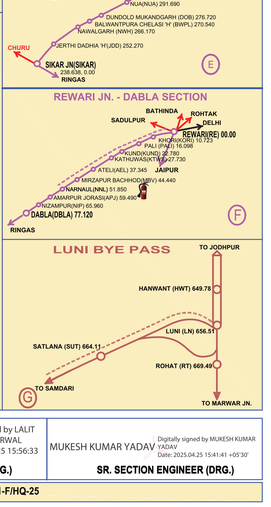

CHANDERIA - CHITTAURGARH SECTION

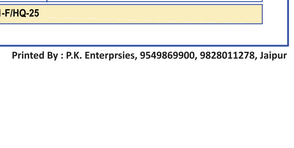

LUNI BYE PASS

Sunil Mittal Digitally signed by Sunil Mittal Date: 2025.04.25 16:01:23 +05'30' CHIEF ENGINEER (P & D)	LALIT KUMAR BAGHERWAL Digitally signed by LALIT KUMAR BAGHERWAL Date: 2025.04.25 15:56:33 +05'30' DY.CHIEF ENGINEER (PLG.)	MUKESH KUMAR YADAV Digitally signed by MUKESH KUMAR YADAV Date: 2025.04.25 15:41:41 +05'30' SR. SECTION ENGINEER (DRG.)

NWR HQ PLAN No. CE(P&D)/SM/01/1-F/HQ-25

Printed By : P.K. Enterprsies, 9549869900, 9828011278, Jaipur