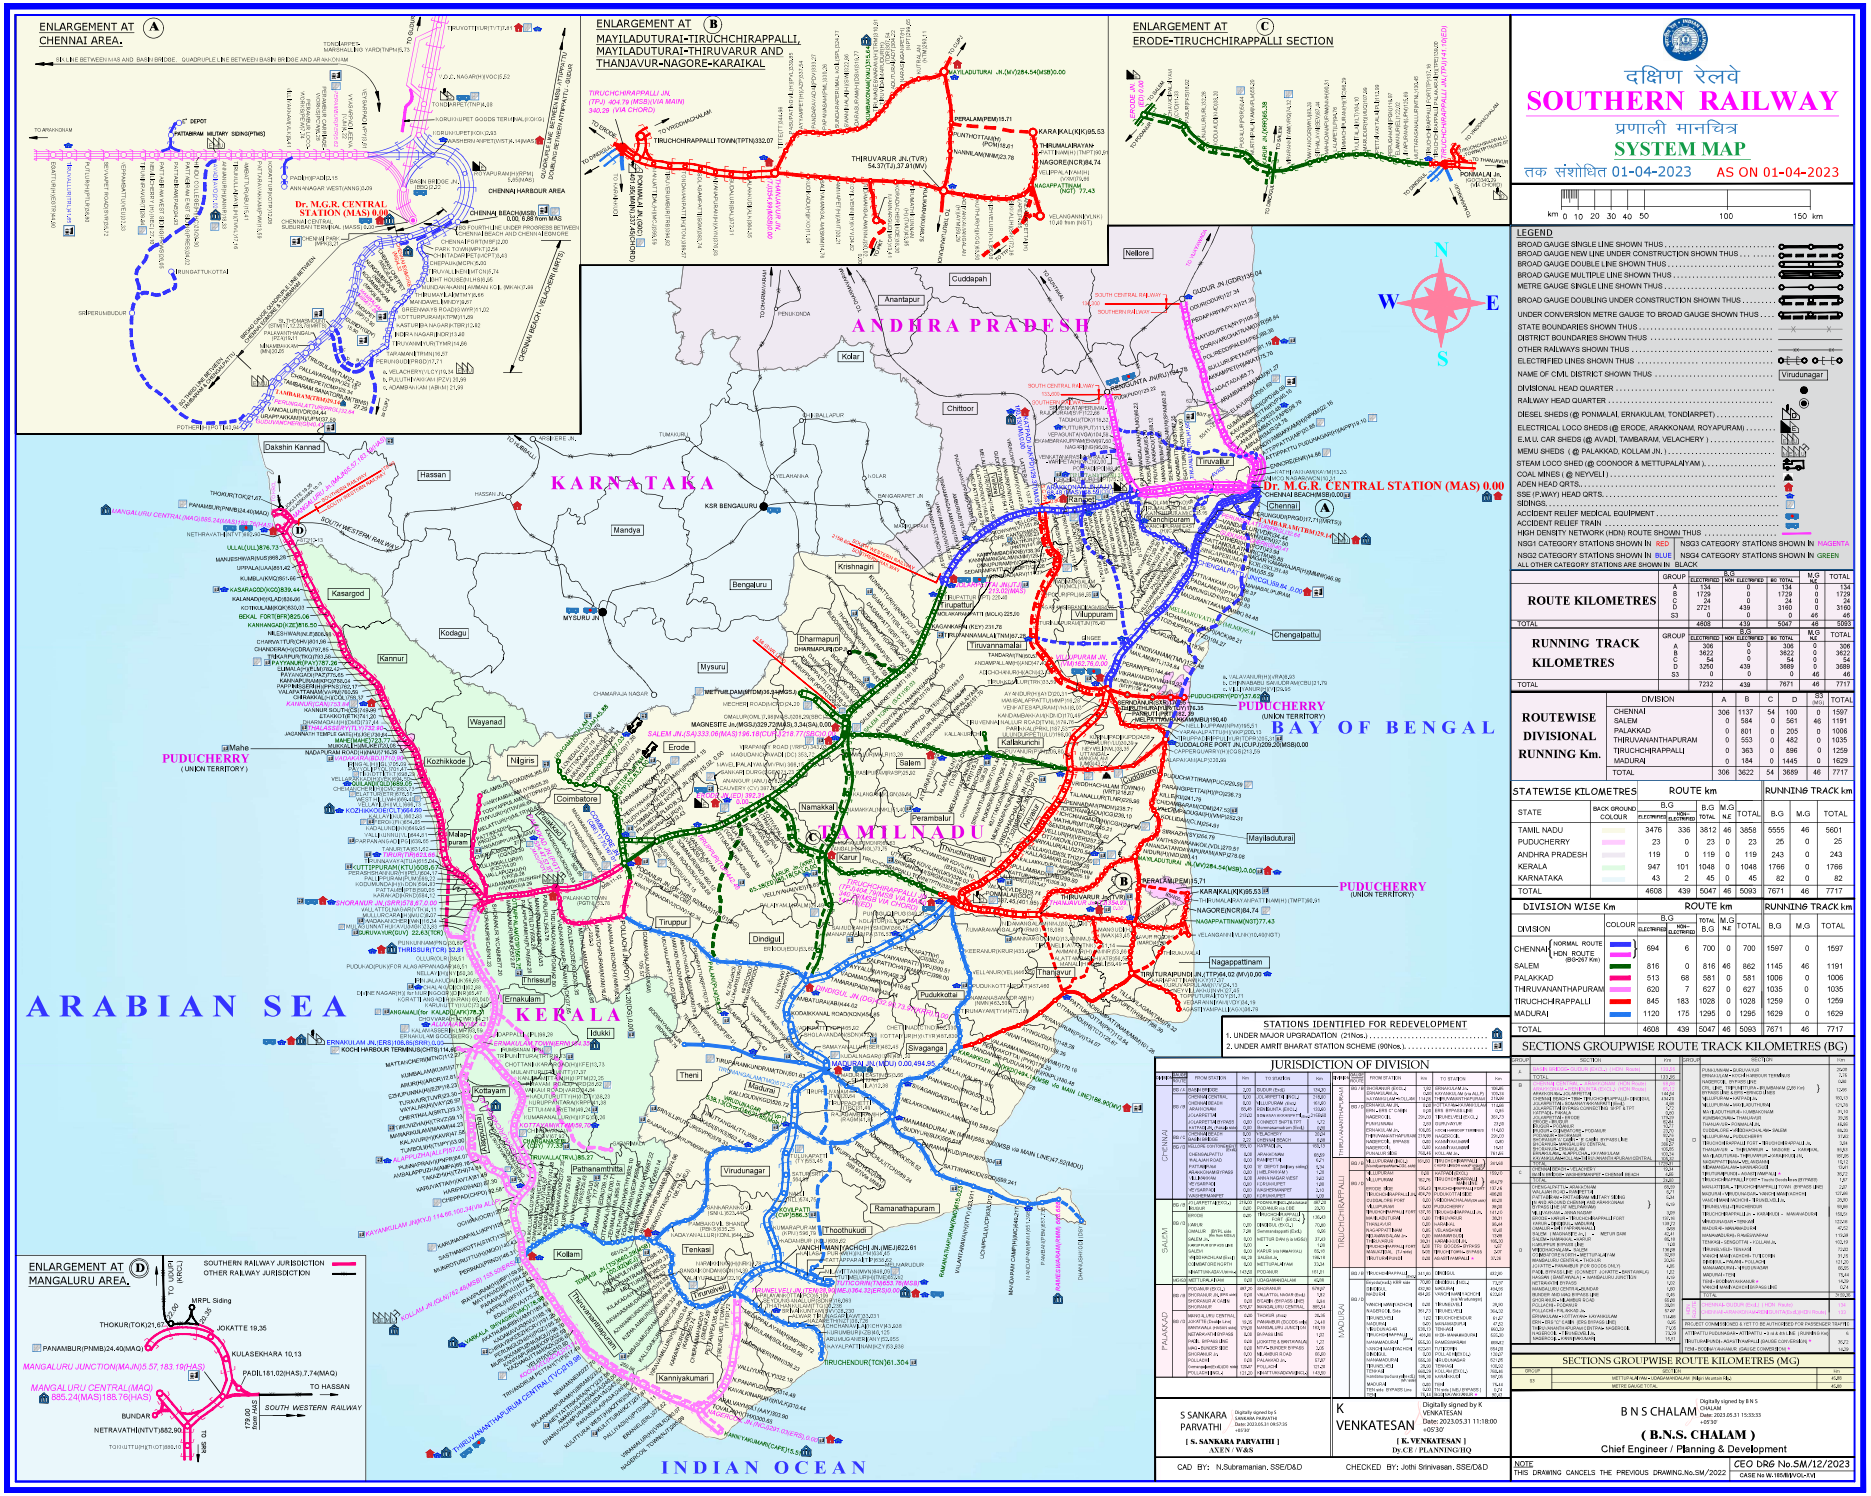


दक्षिण रेलवे

SOUTHERN RAILWAY

प्रणाली मानचित्र

SYSTEM MAP

तक संशोधित 01-04-2023 AS ON 01-04-2023

km 0 10 20 30 40 50 100 150 km

LEGEND

- BROAD GAUGE SINGLE LINE SHOWN THUS
- BROAD GAUGE NEW LINE UNDER CONSTRUCTION SHOWN THUS
- BROAD GAUGE DOUBLE LINE SHOWN THUS
- BROAD GAUGE MULTIPLE LINE SHOWN THUS
- METRE GAUGE SINGLE LINE SHOWN THUS
- BROAD GAUGE DOUBLING UNDER CONSTRUCTION SHOWN THUS
- UNDER CONVERSION METRE GAUGE TO BROAD GAUGE SHOWN THUS
- STATE BOUNDARIES SHOWN THUS
- DISTRICT BOUNDARIES SHOWN THUS
- OTHER RAILWAYS SHOWN THUS
- ELECTRIFIED LINES SHOWN THUS
- NAME OF CML DISTRICT SHOWN THUS — Virudunagar
- DIVISIONAL HEAD QUARTER
- RAILWAY HEAD QUARTER
- DIESEL SHEDS (@ PONMALAI(ERNAKULAM, TONDIARPET)
- ELECTRICAL LOCO SHEDS (@ ERODE, ARAKKONAM, ROYAPURAM)
- E.M.U. CAR SHEDS (@ AVADI, TAMBARAM, VELACHERY)
- MEMU SHEDS (@ PALAKKAD, KOLLAM JN.)
- STEAM LOCO SHED (@ COONOOR & METTUPALAYAM)
- COAL MINES (@ NEYVELI)
- ADEN HEAD QRTS.
- SSE (P.WAY) HEAD QRTS.
- SIDINGS.
- ACCIDENT RELIEF MEDICAL EQUIPMENT
- ACCIDENT RELIEF TRAIN
- HIGH DENSITY NETWORK (HDN) ROUTE SHOWN THUS
- NSG1 CATEGORY STATIONS SHOWN IN RED
- NSG3 CATEGORY STATIONS SHOWN IN MAGENTA
- NSG2 CATEGORY STATIONS SHOWN IN BLUE
- NSG4 CATEGORY STATIONS SHOWN IN GREEN
- ALL OTHER CATEGORY STATIONS ARE SHOWN IN BLACK

ROUTE KILOMETRES

GROUP	B.G ELECTRIFIED	B.G NON ELECTRIFIED	B.G TOTAL	M.G N.E	TOTAL
A	134	0	134	0	134
B	1729	0	1729	0	1729
C	24	0	24	0	24
D	2721	439	3160	0	3160
S3	0	0	0	46	46
TOTAL	4608	439	5047	46	5093

RUNNING TRACK KILOMETRES

GROUP	B.G ELECTRIFIED	B.G NON ELECTRIFIED	B.G TOTAL	M.G N.E	TOTAL
A	306	0	306	0	306
B	3622	0	3622	0	3622
C	54	0	54	0	54
D	3290	439	3689	0	3689
S3	0	0	0	46	46
TOTAL	7232	439	7671	46	7717

ROUTEWISE DIVISIONAL RUNNING Km.

DIVISION	A	B	C	D	S3 (MG)	TOTAL
CHENNAI	306	1137	54	100	0	1597
SALEM	0	594	0	561	46	1191
PALAKKAD	0	801	0	205	0	1006
THIRUVANANTHAPURAM	0	553	0	482	0	1035
TIRUCHCHIRAPPALLI	0	363	0	896	0	1259
MADURAI	0	184	0	1445	0	1629
TOTAL	306	3622	54	3689	46	7717

STATEWISE KILOMETRES

STATE	BACK GROUND COLOUR	ROUTE km B.G ELECTRIFIED	ROUTE km B.G NON-ELECTRIFIED	ROUTE km B.G TOTAL	ROUTE km M.G N.E	ROUTE km TOTAL	RUNNING TRACK km B.G	RUNNING TRACK km M.G	RUNNING TRACK km TOTAL
TAMIL NADU		3476	336	3812	46	3858	5555	46	5601
PUDUCHERRY		23	0	23	0	23	25	0	25
ANDHRA PRADESH		119	0	119	0	119	243	0	243
KERALA		947	101	1048	0	1048	1766	0	1766
KARNATAKA		43	2	45	0	45	82	0	82
TOTAL		4608	439	5047	46	5093	7671	46	7717

DIVISION WISE Km

DIVISION	COLOUR	ROUTE km B.G ELECTRIFIED	ROUTE km B.G NON-ELECTRIFIED	ROUTE km B.G TOTAL	ROUTE km M.G N.E	ROUTE km TOTAL	RUNNING TRACK km B.G	RUNNING TRACK km M.G	RUNNING TRACK km TOTAL
CHENNAI (NORMAL ROUTE / HDN ROUTE (BG+25T Kv))		694	6	700	0	700	1597	0	1597
SALEM		816	0	816	46	862	1145	46	1191
PALAKKAD		513	68	581	0	581	1006	0	1006
THIRUVANANTHAPURAM		620	7	627	0	627	1035	0	1035
TIRUCHCHIRAPPALLI		845	183	1028	0	1028	1259	0	1259
MADURAI		1120	175	1295	0	1295	1629	0	1629
TOTAL		4608	439	5047	46	5093	7671	46	7717

STATIONS IDENTIFIED FOR REDEVELOPMENT

1. UNDER MAJOR UPGRADATION (21Nos.)
2. UNDER AMRIT BHARAT STATION SCHEME (90Nos.)

JURISDICTION OF DIVISION

CHENNAI · SALEM · TIRUCHCHIRAPPALLI · PALAKKAD · MADURAI

SECTIONS GROUPWISE ROUTE TRACK KILOMETRES (BG)

SECTIONS GROUPWISE ROUTE KILOMETRES (MG)

S SANKARA PARVATHI Digitally signed by S SANKARA PARVATHI Date: 2023.05.31 08:57:35 +05'30'
[S. SANKARA PARVATHI]
AXEN : W&S

K VENKATESAN Digitally signed by K VENKATESAN Date: 2023.05.31 11:18:00 +05'30'
[K. VENKATESAN]
Dy.CE / PLANNING/HQ

CAD BY: N.Subramanian, SSE/D&D

CHECKED BY: Jothi Srinivasan, SSE/D&D

B N S CHALAM Digitally signed by B N S CHALAM Date: 2023.05.31 15:33:33 +05'30'

(B.N.S. CHALAM)
Chief Engineer / Planning & Development

NOTE
THIS DRAWING CANCELS THE PREVIOUS DRAWING.No.SM/2022

CEO DRG No.SM/12/2023
CASE No W.185/III/VOL-IVI