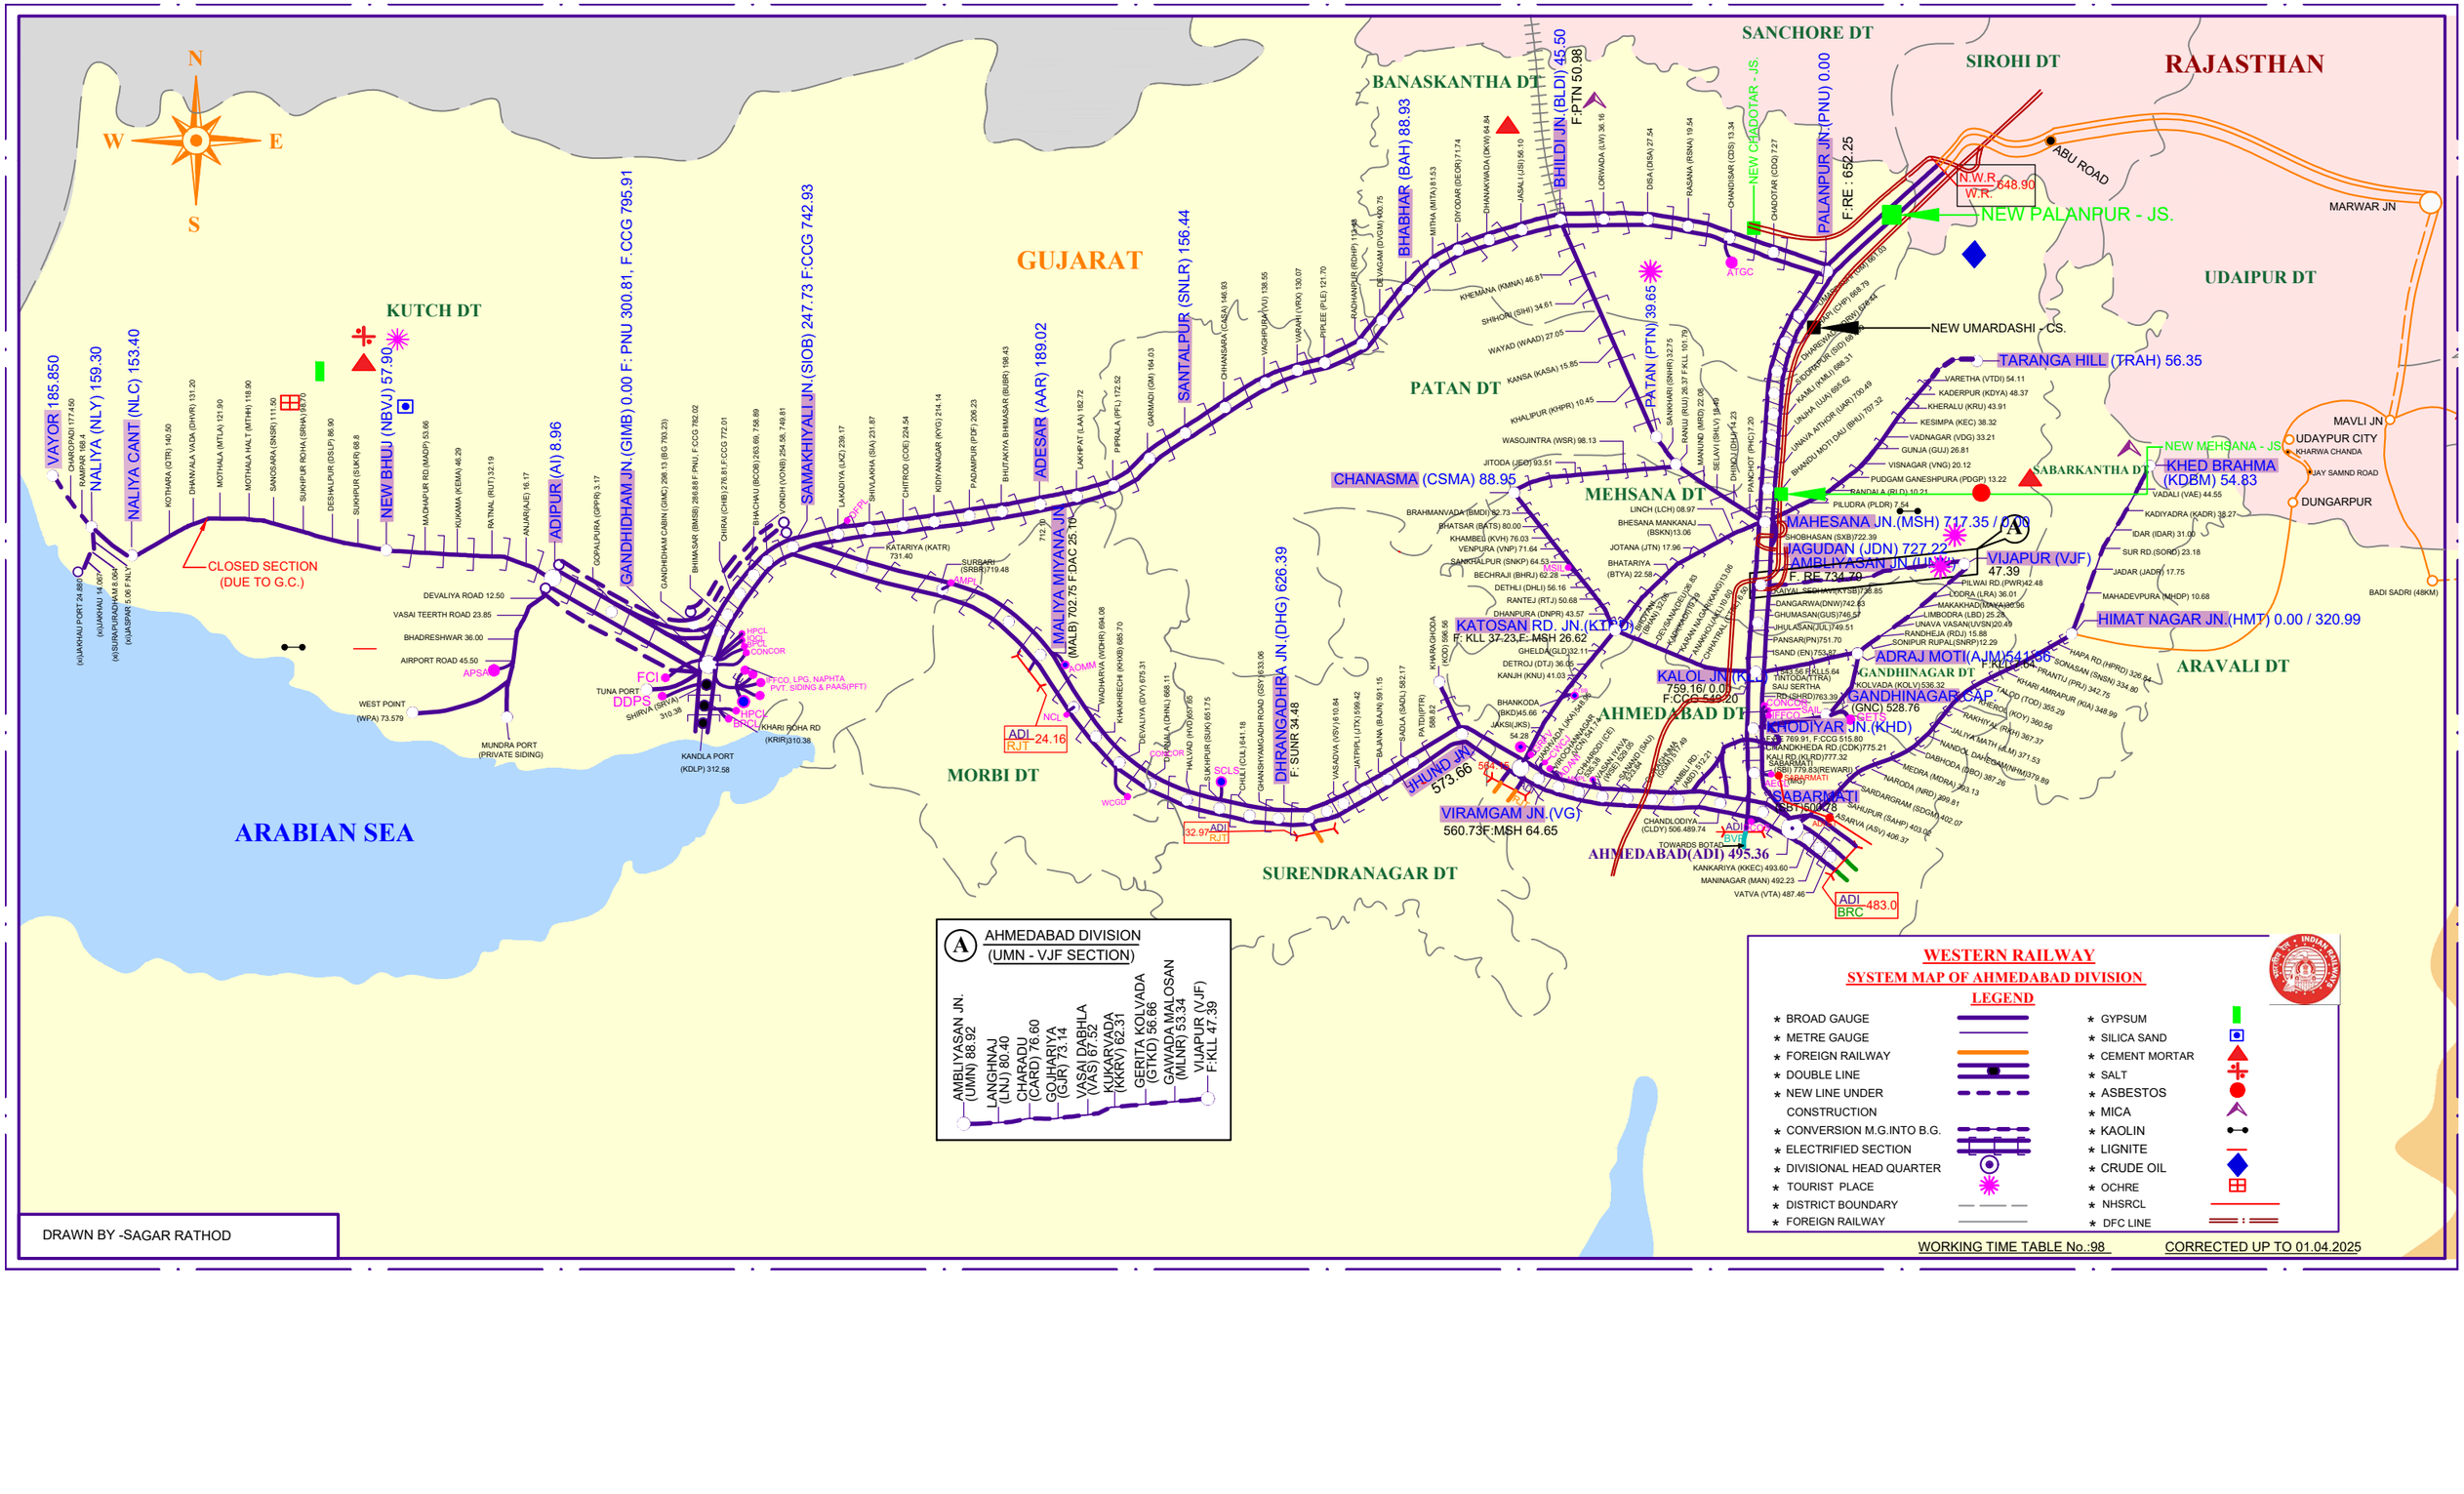

N
W
E
S
GUJARAT
RAJASTHAN
KUTCH DT
PATAN DT
MEHSANA DT
SABARKANTHA DT
BANASKANTHA DT
SANCHORE DT
SIROHI DT
UDAIPUR DT
GANDHINAGAR DT
AHMEDABAD DT
MORBI DT
SURENDRANAGAR DT
ARAVALI DT
ARABIAN SEA
MARWAR JN
ABU ROAD
VAYOR 185.850
NALIYA (NLY) 159.30
NALIYA CANT (NLC) 153.40
NEW BHUJ (NBVJ) 57.90
ADIPUR (AI) 8.96
GANDHIDHAM JN.(GIMB) 0.00 F: PNU 300.81, F.CCG 795.91
SAMAKHIYALI JN.(SIOB) 247.73 F:CCG 742.93
SANTALPUR (SNLR) 156.44
ADESAR (AAR) 189.02
BHABHAR (BAH) 88.93
BHILDI JN (BLDI) 45.50
F:PTN 50.98
PALANPUR JN (PNU) 0.00
F:RE - 652.25
PATAN (PTN) 39.65
CHANASMA (CSMA) 88.95
MAHESANA JN.(MSH) 717.35 / 0.00
JAGUDAN (JDN) 727.22
AMBLIYASAN JN (UMN)
F. RE 734.79
VIJAPUR (VJF)
47.39
KHED BRAHMA (KDBM) 54.83
HIMAT NAGAR JN.(HMT) 0.00 / 320.99
ADRAJ MOTI(AJM)541.86
F:KLL 564
GANDHINAGAR CAP. (GNC) 528.76
KHODIYAR JN. (KHD)
SABARMATI (SBT) 500.28
AHMEDABAD(ADI) 495.36
VIRAMGAM JN.(VG)
560.73F:MSH 64.65
JHUND JN.
573.66
DHRANGADHRA JN.(DHG) 626.39
F: SUNR 34.48
KATOSAN RD. JN.(KTRD)
F: KLL 37.23,F: MSH 26.62
KALOL JN.(KLJ)
759.16/ 0.00
F:CCG 549.20
LMALIYA MIYANA JN
(MALB) 702.75 F:DAC 25.10
ADI - 24.16
ADI - 32.97
ADI - 483.0
CLOSED SECTION
(DUE TO G.C.)
NEW CHADOTAR - JS.
NEW PALANPUR - JS.
NEW UMARDASHI - CS.
NEW MEHSANA - JS
TARANGA HILL (TRAH) 56.35
N.W.R
W.R
648.90
ATGC
DEVALIYA ROAD 12.50
VASAI TEERTH ROAD 23.85
BHADRESHWAR 36.00
AIRPORT ROAD 45.50
APSAP
WEST POINT
(WPA) 73.579
MUNDRA PORT
(PRIVATE SIDING)
TUNA PORT
DDPS
SHRIYA (SRYA)
310.38
KANDLA PORT
(KDLP) 312.58
FCI
HPCL
IOCL
BPCL
CONCOR
TFCO, LPG, NAPHTA
PVT. SIDING & PAAS(PFT)
(KHARI ROHA RD
(KRIR)310.38
AMBLIYASAN JN.
(UMN) 88.92
LANGHNAJ
(LNJ) 80.40
CHARADU
(CARD) 76.60
GOJHARIYA
(GJR) 73.14
VASAI DABHLA
(VAS) 67.52
KUKARVADA
(KKRV) 62.31
GERITA KOLVADA
(GTKD) 56.66
GAWADA MALOSAN
(MLNR) 53.34
VIJAPUR (VJF)
F:KLL 47.39
A AHMEDABAD DIVISION
(UMN - VJF SECTION)
DRAWN BY -SAGAR RATHOD
WESTERN RAILWAY
SYSTEM MAP OF AHMEDABAD DIVISION
LEGEND
BROAD GAUGE
METRE GAUGE
FOREIGN RAILWAY
DOUBLE LINE
NEW LINE UNDER CONSTRUCTION
CONVERSION M.G.INTO B.G.
ELECTRIFIED SECTION
DIVISIONAL HEAD QUARTER
TOURIST PLACE
DISTRICT BOUNDARY
FOREIGN RAILWAY
GYPSUM
SILICA SAND
CEMENT MORTAR
SALT
ASBESTOS
MICA
KAOLIN
LIGNITE
CRUDE OIL
OCHRE
NHSRCL
DFC LINE
WORKING TIME TABLE No.:98
CORRECTED UP TO 01.04.2025