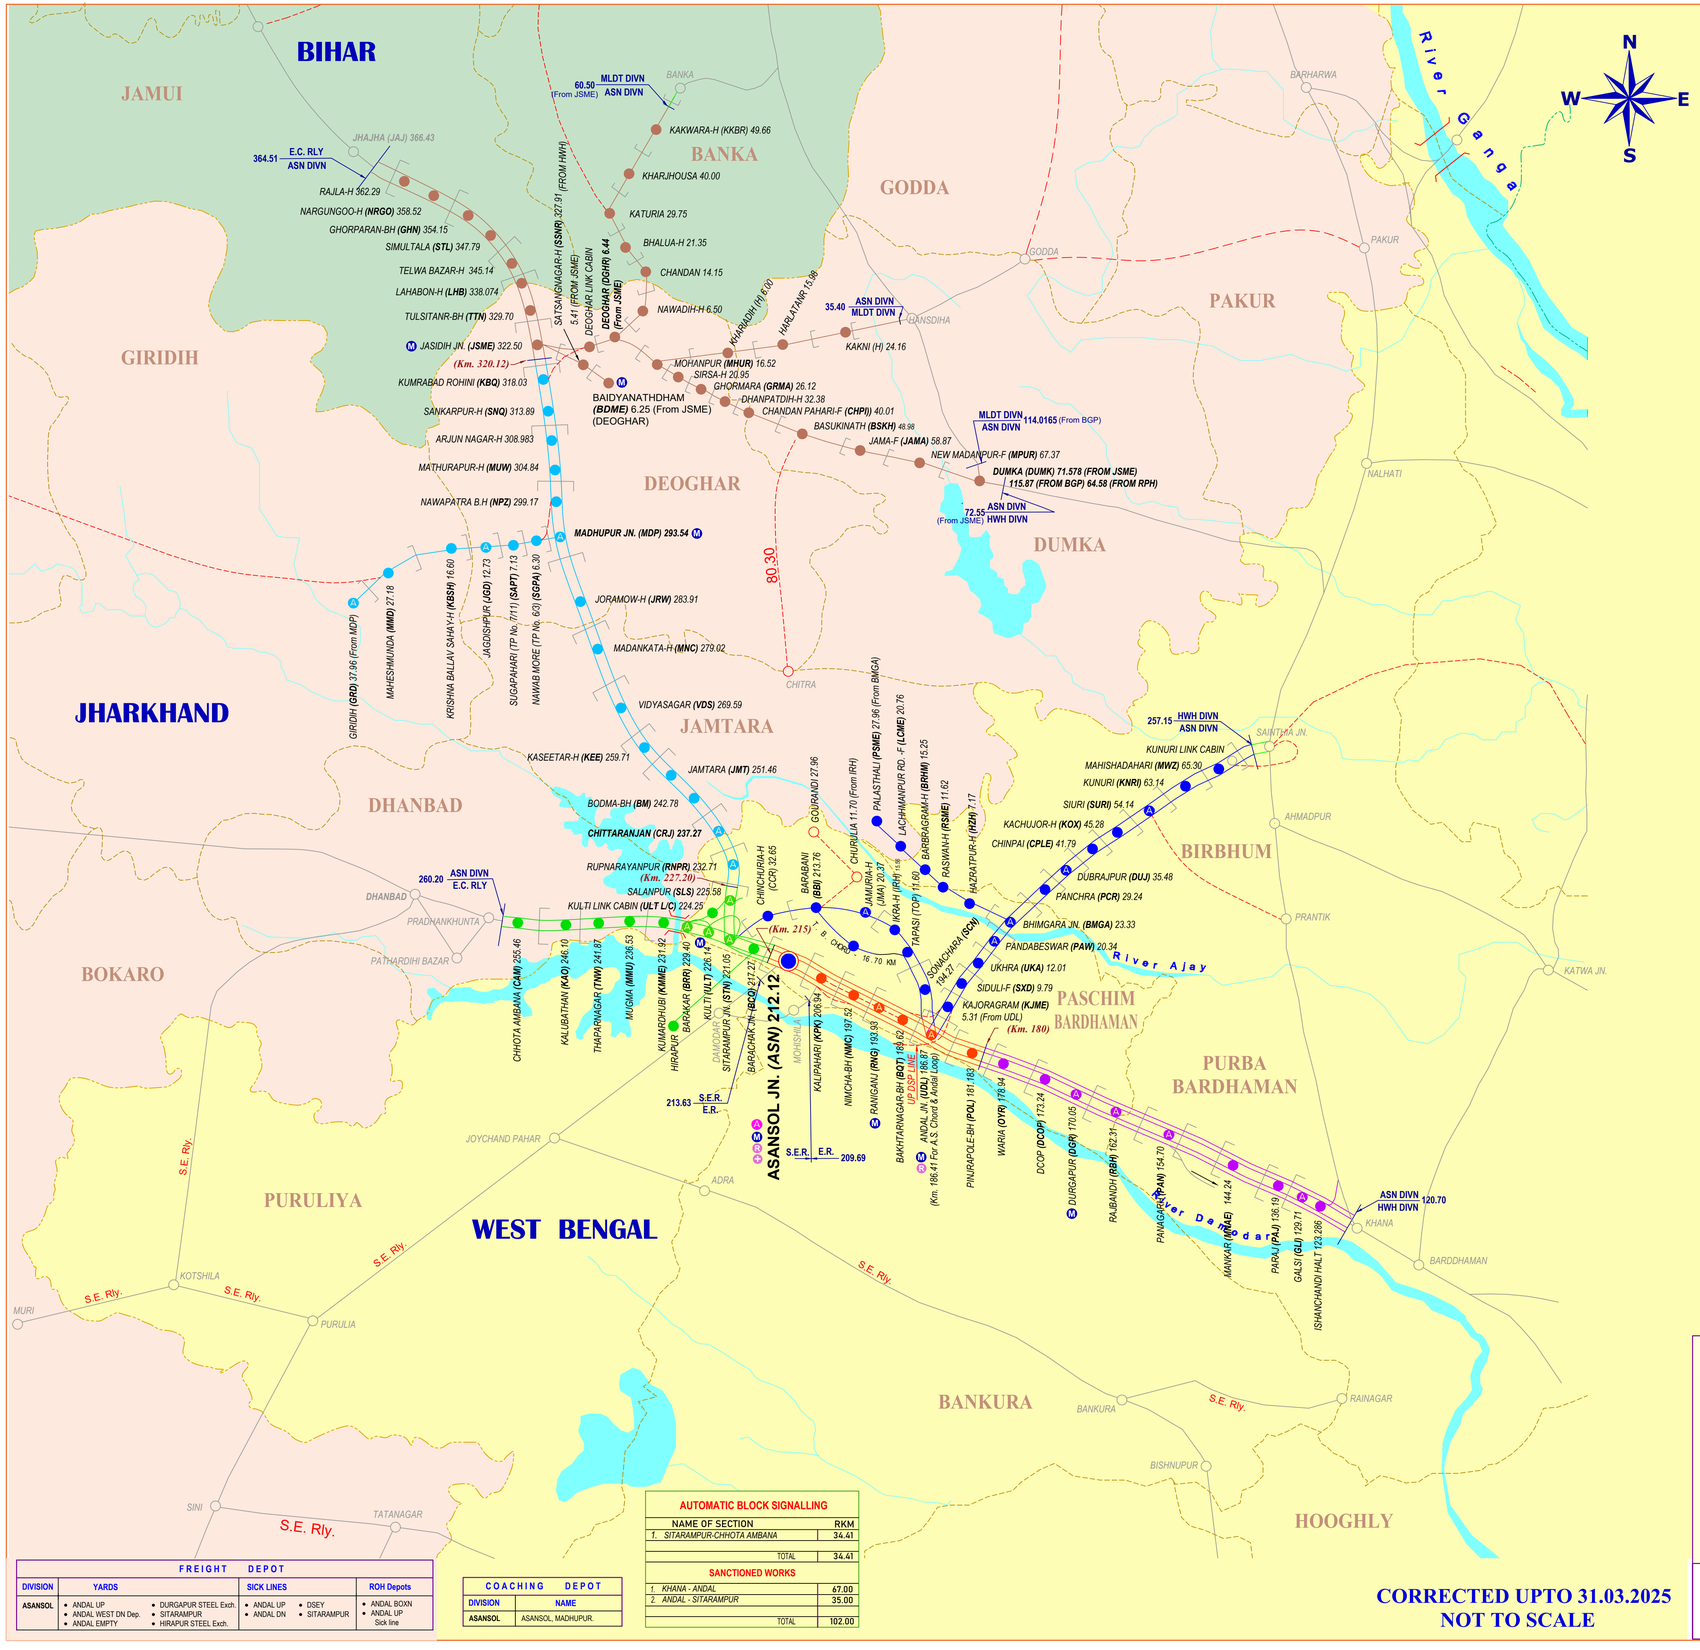


ANNEXURE OF SYSTEM MAP

LEGEND

- BROAD GAUGE SINGLE LINE
- BROAD GAUGE LINE UNDER CONSTRUCTION
- BROAD GAUGE DOUBLE LINE
- BROAD GAUGE MULTIPLE LINE
- DISTRICT BOUNDARY
- STATE BOUNDARY
- INTERNATIONAL BOUNDARY
- OTHER RAILWAY
- ELECTRIFIED LINE, SINGLE, DOUBLE B.G.
- ADARSH STATION (Colour varies by jurisdiction)---
- MODEL STATION
- ACCIDENT RELIEF TRAIN
- ACCIDENT RELIEF MEDICAL EQUIPMENT
- IMPORTANT BRIDGES

STATEWISE B.G. ROUTE / TRACK KILOMETRES (RUNNING)

STATE	COLOUR SHOWING JURISDICTION	ROUTE KILOMETRES (ROUTEWISE)	TRACK KILOMETRES (RUNNING)
WEST BENGAL		401.350	835.450
JHARKHAND		217.690	339.192
BIHAR		67.559	101.400
TOTAL		686.599	1276.042

ROUTE / TRACK KILOMETRES

B.G. ROUTE	ROUTE K.M.	TRACK K.M.	LOOPS & SIDINGS	TOTAL TRACK K.M.
	686.599	1276.042	924.978	2201.020

NUMBER OF STATIONS (DIVISION & CATEGORY - WISE)

CATEGORY-WISE NUMBER OF STATIONS										
NON-SUBURBAN GRADE					SUBURBAN GRADE		HALT GRADE			TOTAL
NSG-1	NSG-2	NSG-3	NSG-4	NSG-5	SG-1	SG-2	SG-3	HG-1	HG-2	HG-3	
0	2	2	1	20	31	0	0	0	10	19	85

LOCATION OF SHEDS

DIESEL SHED	ANDAL
LOCO SHED	ASANSOL
MEMU SHED	ASANSOL

LOCATION OF ART / ARME / 140T BD CRANE / RCD

LOCATION	ART	SPART	ARME	SPARMV	140T BD CRANE	RCD
ANDAL	1	-	-	-	-	1
ASANSOL	1	-	-	1	1	-
MADHUPUR	-	1	-	-	-	-

ELECTRIFIED ROUTE

ROUTE KMs	ELECTRIFIED ROUTE KMs
686.599	665.809 ★

★ THE ROUTE BETWEEN HAZRATPUR - PALASTHALI (20.79 KM) OF ASANSOL DIVISION IS NOT UNDER OPERATION AND HENCE NOT ELECTRIFIED.

BROAD GAUGE SECTIONS ROUTEWISE

SECTIONS	RKM
ROUTE - A	
KHANA - PRADHANKHUNTA Km.260.20 (Between CAM & PKA)	139.500
ROUTE - B	
SITARAMPUR - JHAJHA (ECR) (Excl.)	144.000
PANDABESHWAR - SAINTHIA	50.370
TOTAL	194.370
ROUTE - D	
ANDAL - PANDABESHWAR	20.340
JASIDIH - BAIDYANATH DHAM	6.250
JASIDIH - DUMKA	73.500
MOHANPUR - HANSDIHA	35.400
KHANA LINK CABIN - JHAPTARDHAL	2.240
MADHUPUR - GIRIDIH	38.578
DEOGHAR - BANKA (Excl.)	54.770
DAMODAR (SER) - KALIPAHARI LINK	2.750
ASANSOL - BURNPUR	1.500
BARACHAK - HIRAPUR	2.830
BHIMGARA - PALASTHALI	27.960
BAKHTAR NAGAR - ANDAL DSE	8.000
ANDAL-SITARAMPUR (Via Topsi)	42.040
TAPASI - BARABANI	16.830
SITARAMPUR LINK - KULTI LINK	1.418
PANAGARH MILITARY BASE	14.935
MAHESHMUNDA - KODARMA LINK	3.388
TOTAL	352.729
GRAND TOTAL	686.599

DIVISIONAL TRACK JURISDICTION

SR. DEN / 1 / ASN	AEN / 2 / ASN	
	AEN / HQ / ASN	HEAD QUARTER AREA
SR. DEN / 2 / ASN	Sr. AEN / MDP	
	AEN / JSME	
SR. DEN / 3 / ASN	AEN / 1 / ASN	
	AEN / DGR	
SR. DEN / 4 / ASN	AEN / I / UDL	ANDAL STATION AREA
	AEN / II / UDL	

AUTOMATIC BLOCK SIGNALLING

NAME OF SECTION	RKM
1. SITARAMPUR-CHHOTA AMBANA	34.41
TOTAL	34.41
SANCTIONED WORKS	
1. KHANA - ANDAL	67.00
2. ANDAL - SITARAMPUR	35.00
TOTAL	102.00

FREIGHT DEPOT

DIVISION	YARDS	SICK LINES	ROH Depots
ASANSOL	• ANDAL UP • ANDAL WEST DN Dep. • ANDAL EMPTY • DURGAPUR STEEL Exch. • SITARAMPUR • HIRAPUR STEEL Exch.	• ANDAL UP • ANDAL DN • DSEY • SITARAMPUR	• ANDAL BOXN • ANDAL UP Sick line

COACHING DEPOT

DIVISION	NAME
ASANSOL	ASANSOL, MADHUPUR.

CORRECTED UPTO 31.03.2025
NOT TO SCALE

पूर्व रेलवे
प्रणाली मानचित्र
EASTERN RAILWAY SYSTEM MAP
आसनसोल मंडल
ASANSOL DIVISION

(MAITREYEE BISWAS) AEN (PRD)	(ADITYA SINHA) DY. CE (P&D)	(A. K. PANDEY) C P D E